

CHEWNING, UNDERWOOD & COTTHOFF
ATTORNEYS AT LAW
603 SOUTH MAIN
P. O. BOX 573
HOPKINSVILLE, KENTUCKY
42240

SECRETARY OF STATE
RECEIVED
AUG 26 1985

JOHN J. CHEWNING
STEPHEN E. UNDERWOOD
DAVID L. COTTHOFF

August 21, 1985

Commonwealth of Kentucky
TELEPHONE
(502) 886-4422

Secretary of State
Capitol Building
Frankfort, KY 40601

RE: City of LaFayette, Kentucky;
Annexation of Unincorporated
Territory

Dear Sir:

Pursuant to Chapter 81A of the Kentucky Revised Statutes, you will please find enclosed herewith a duly certified copy of Ordinance No. 1985-2, adopted by the incorporated City of LaFayette, Christian County, Kentucky, annexing 22.3 acres more or less of unincorporated territory contiguous to the boundaries of said City. Further, as required by law, you will please find enclosed herewith a map of the annexed area.

Your assistance in the proper recordation of these documents is appreciated.

Sincerely yours,

CHEWNING, UNDERWOOD & COTTHOFF

Stephen E. Underwood
STEPHEN E. UNDERWOOD

SEU/llg
Enclosures

cc: Mayor Roy D. Franklin
City of LaFayette
P.O. Box 34
LaFayette, Kentucky 42254

CERTIFICATE OF CITY CLERK

I, Donna B. Franklin, hereby certify as follows:

1. That I am the duly qualified and acting City Clerk of the City of LaFayette, Kentucky.

2. That there is attached hereto a full, true and accurate copy of Ordinance No. 1985-2, passed on first reading on August 13, 1985, and on second reading on August 15, 1985, and duly recorded in the official Ordinance Book of the said City.

3. That Ordinance No. 1985-2, attached hereto, was caused to be published in full in the Kentucky New Era on August 21, 1985, as required by law.

4. That the Minutes of the aforesaid meetings of the City Council, City of LaFayette, Kentucky, including the recording of the yeas and nays as set out therein, have all been duly recorded in the official Journal of the proceedings of the City as required by KRS Chapter 83A.

WITNESS my signature and the seal of the City this 22nd day of August, 1985.

Donna B. Franklin, City Clerk
DONNA B. FRANKLIN, CITY CLERK

(Seal of City of LaFayette)

ORDINANCE NO. 1985-2

AN ORDINANCE ANNEXING TWENTY TWO AND THREE TENTHS
(22.3) ACRES MORE OR LESS OF UNINCORPORATED TERRITORY
CONTIGUOUS TO PORTION OF THE NORTHERN AND NORTHEASTERN
BOUNDARIES TO THE CITY OF LAFAYETTE, KENTUCKY

WHEREAS, the City of LaFayette on June 4, 1985, passed and approved Ordinance No. 1985-1, proposing to annex to the City of LaFayette, the property herein after described, and thereafter said Ordinance was duly published in accordance with the requirements of law in the daily Kentucky New Era on June 7, 1985, and more than sixty days have elapsed since the passage of said Ordinance, and no petition having been filed with the Mayor of the City of LaFayette by resident voters or owners of real property within the limits of the territory proposed to be annexed in opposition of the annexation;

NOW, THEREFORE, BE IT ORDAINED by the City of LaFayette, Kentucky;

There is hereby annexed and included within the corporate limits of the City of LaFayette, Kentucky, the following described territory, which is more particularly described as follows, to-wit:

BEGINNING at an iron stake in the East right of way of Ky. 107, stake being the Northwest corner of LaFayette Park; Thence with right of way of said road next three calls; Thence S 41 deg. 52 min. 40 sec. W, 213.90 feet to an iron stake; Thence S 46 deg. 19 min. 20 sec. W, 150.00 feet to an iron stake; Thence S 49 deg. 04 min. 00 sec. W, 150.00 feet to an iron stake in the North right of way of Weathers Avenue; Thence South 37 degrees 24 minutes 22 seconds East with right of way of said avenue and LaFayette Park 150.00 feet to an iron stake; Thence South 51 degrees 54 minutes 20 seconds West with the Northwest side of a 10 foot alley 40.00 feet to South right of way of Weathers Avenue and corner to Babine property; Thence South 37 degrees 19 minutes 11 seconds East with South line of LaFayette Park property 234.81 feet to an iron stake; Thence South 54 degrees 26 minutes 49 seconds West with line through Burks property 369.40 feet to the center of branch; Thence North 41 degrees 57 minutes 57 seconds West with center of said branch 370.85 feet to the right of way of Ky. 107;

Thence North 52 degrees 29 minutes 57 seconds East with said property 234.25 feet to a stake; Thence North 47 degrees 20 minutes 50 seconds West crossing Ky. 107 and running with the existing City Limits of LaFayette 465.31 feet to a point on the North side of Old Hopkinsville Road; Thence North 58 degrees 26 minutes 09 seconds West with line of Rogers property 375.24 feet to a point; Thence North 25 degrees 17 minutes 12 seconds East with another line through Rogers property 877.94 feet to a point in Francis lot; Thence South 57 degrees 24 minutes 10 seconds East with Pryor property 420.58 feet to a stake on the South edge of Old Hopkinsville Road; Thence South 38 degrees 35 minutes 27 seconds East with Charles Barnette property 674.00 feet to a post in right of way of Ky. 107; Thence South 30 degrees 21 minutes 20 seconds East crossing Ky. 107, a distance of 74.15 feet to the beginning.

Property contains 22.30 acres, more or less.

FIRST READING

Adopted by the City Council of the City of LaFayette, Kentucky, for the 1st reading at regular meeting held August 13, 1985.



ROY D. FRANKLIN, MAYOR

ATTEST:



DONNA B. FRANKLIN, CITY CLERK

SECOND READING

Adopted by the City Council of the City of LaFayette,
Kentucky, for the 2nd reading at a special meeting held August
15, 1985.



ROY D. FRANKLIN, MAYOR


ATTEST:



DONNA B. FRANKLIN, CITY CLERK

PUBLISHED: In full in the Kentucky New Era, this ____ day of
August, 1985.

ADDITION TO CITY LIMITS LAFAYETTE, KENTUCKY

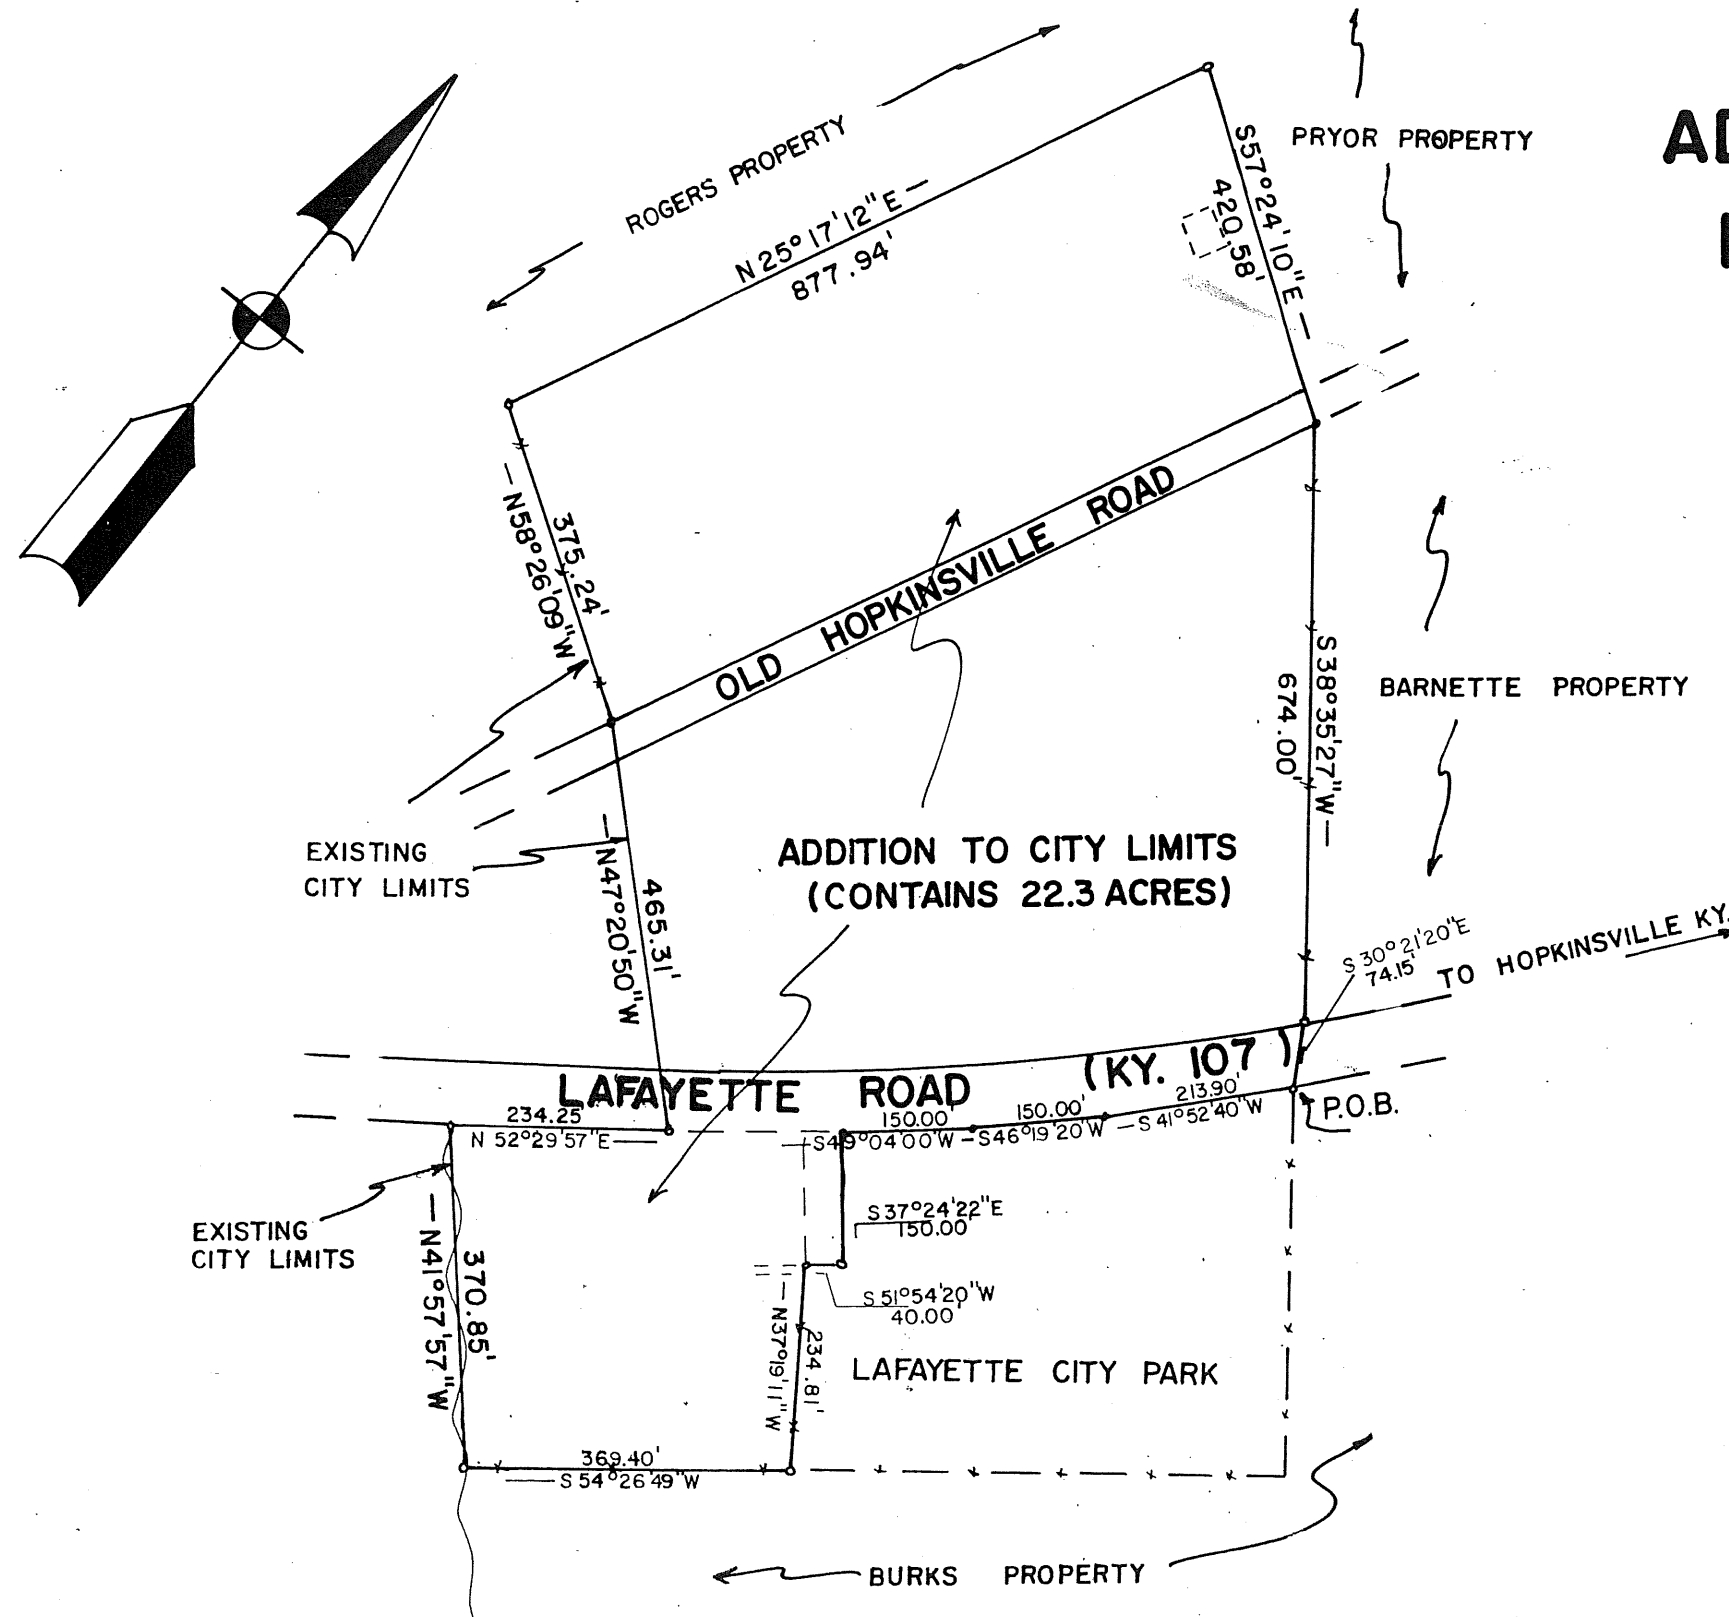

SURVEYOR'S CERTIFICATE

I do hereby certify that the survey shown hereon was performed under my direction by the method of random traverse using E.D.M. equipment and the unadjusted mathematical error of closure ratio of the random traverse was $1:50000$, that all bearings and distances shown hereon have been adjusted for closure. The base of the bearings shown hereon was a magnetic bearing taken in the field along the random traverse line.

Charles W. Billingsley 5-28-85
NAME DATE

CHARLES W. BILLINGSLEY
SURVEYING COMPANY
DATE-5/28/85 SCALE-1"=200'
BOOK NO. 88 PAGE-65
DRAWING NO. 3099-B