RECEIVED AND FILED
DATE July 5, 2011

ELAINE N. WALKER
SECRETARY OF STATE
COMMONWEALTH OF KENTUCKY
BY Kadie Adkins

RESOLUTION NO. 2010- 011

RESOLUTION ADOPTING A MODERN AND ACCURATE LEGAL DESCRIPTION OF REAL PROPERTY PREVIOUSLY ANNEXED BY ORDINANCE

WHEREAS, the City of Paintsville Ordinance No. 2001-03 was enacted by the Paintsville City Council on January 9, 2001; and

WHEREAS, said Ordinance No. 2001-03 was an ordinance annexing certain unincorporated territory contiguous to the City of Paintsville by consent of the owners of record of the real property annexed, pursuant to KRS 81A.412 and other applicable law; and

WHEREAS, the City wishes to provide a modern, accurate, easily identifiable legal description reflecting bearings and coordinates based upon the State Plane Coordinate System, including relevant GPS and GIS data, same having been certified by a professional land surveyor, for the real property subject to the annexation; and

WHEREAS, the City wishes to comply with the requirements of KRS 81A.470, as amended, effective March 11, 2010; and

WHEREAS, the City does not intend to amend or replace its previously enacted Ordinance No. 2001-03, but rather wishes to interpret the defined boundaries of the territory previously annexed through said ordinance and adopt a modern and accurate legal description of the territory previously annexed.

NOW, THEREFORE, BE IT RESOLVED BY THE CITY COUNCIL OF THE CITY OF PAINTSVILLE, KENTUCKY, AS FOLLOWS:

SECTION I

That the City Council of the City of Paintsville hereby adopts the legal description set forth below and the plat attached hereto, as prepared by Dewey L. Bocook, Jr., Licensed

Professional Land Surveyor, as an accurate depiction of the property previously annexed into the corporate city limits of the City of Paintsville, Kentucky by Ordinance No. 2001-03, adopted January 9, 2001, a copy of which previously enacted ordinance is attached hereto as Exhibit 1; and hereby adopts the below provided legal description and attached plat as the official legal description and plat to be utilized by the City for all purposes when referencing this previously annexed territory.

SECTION II

This new, modern and accurate legal description herein adopted, as prepared by Dewey L. Bocook, Jr., Licensed Professional Land Surveyor, is as follows:

Legal Description

US Post Office
Annex Date 1-09-01

Beginning at a Point being a Coordinate Nad 83 State plane 37.815564 Y 82.823131 X; thence North 11°05'43" West, a distance of 230.14 feet to a point; thence North 14°03'16" East, a distance of 122.42 feet to a point; thence North 03°16'10" West, a distance of 222.69 feet to a point; thence North 23°40'19" East, a distance of 317.66 feet to a point; thence South 82°34'40" East, a distance of 71.99 feet to a point; thence North 45°36'54" East, a distance of 234.53 feet to a point; thence North 26°15'58" East, a distance of 110.52 feet to a point; thence North 02°05'20" West, a distance of 173.13 feet to a point; thence North 24°31'40" East, a distance of 103.92 feet to a point; thence North 47°12'20" East, a distance of 288.27 feet to a point; thence North 70°55'08" East, a distance of 161.21 feet to a point; thence South 82°05'44" East, a distance of 285.12 feet to a point; thence North 30°57'46" East, a distance of 719.52 feet to a point in the R/W of US 40; thence South 44°18'27" East, a distance of 136.08 feet to a point in the R/W of US 40; thence South 41°02'47" East, a distance of 92.40 feet to a point in the R/W of US 40; thence North 49°02'11" East, a distance of 20.01 feet to a point in the R/W of US 40; thence South 37°13'50" East, a distance of 151.23 feet to a point in the R/W of US 40; thence South 55°08'16" West, a distance of 10.00 feet to a point in the R/W of US 40; thence South 31°06'44" East, a distance of 238.05 feet to a point in the R/W of US 40; thence North 62°38'16" East, a distance of 40.00 feet to a point in the R/W of US 40; thence South 24°19'46" East, a distance of 196.79 feet to a point in the R/W of US 40; thence South 15°17'57" East, a distance of 388.67 feet to a point in the R/W of US 40; thence South 09°01'43" East, a distance of 17.71 feet to a point in the R/W of US 40; thence South 06°37'54" East, a distance of 137.86 feet to a point in the R/W of US 40; thence South 03°33'09" East, a distance of 65.58 feet to a point in the R/W of US 40; thence South 02°30'31" East, a distance of 13.59 feet to a point in the R/W of US 40; thence South 62°47'34" West, a distance of 33.11 feet to a point in the R/W of US 40; thence South 00°29'49" East, a distance of 219.64 feet to a point in the R/W

of US 40; thence South 00°12'27" West, a distance of 213.00 feet to a point in the R/W of US 40; thence South 89°51'15" West, a distance of 20.00 feet to a point in the R/W of US 40; thence South 00°12'27" West, a distance of 113.98 feet to a point in the R/W of US 40; thence North 89°59'27" East, a distance of 20.01 feet to a point in the R/W of US 40; thence South 00°06'38" East, a distance of 69.89 feet to a point in the R/W of US 40; thence South 01°08'28" East, a distance of 61.84 feet to a point in the R/W of US 40; thence South 01°40'52" East, a distance of 25.69 feet to a point in the R/W of US 40; thence South 01°10'25" East, a distance of 204.45 feet to a point in the R/W of US 40; thence South 15°41'31" East, a distance of 164.26 feet to a point in the R/W of US 40; thence South 23°56'30" East, a distance of 164.26 feet to a point in the R/W of US 40; thence South 41°52'30" East, a distance of 271.37 feet to a point in the R/W of US 40; thence South 61°01'55" East, a distance of 55.47 feet to a point in the R/W of US 40; thence South 45°11'25" East, a distance of 23.81 feet to a point in the R/W of US 40; thence South 00°50'05" West, a distance of 15.02 feet to a point in the R/W of US 40; thence South 47°46'23" West, a distance of 112.96 feet to a point; thence South 50°58'41" West, a distance of 21.97 feet to a point; thence South 54°10'59" West, a distance of 162.53 feet to a point; thence South 50°40'10" West, a distance of 21.96 feet to a point; thence South 47°09'22" West, a distance of 216.91 feet to a point; thence South 61°33'48" West, a distance of 21.31 feet to a point; thence South 75°58'14" West, a distance of 37.55 feet to a point; thence South 85°21'19" West, a distance of 21.71 feet to a point; thence North 85°15'35" West, a distance of 188.88 feet to a point; thence North 73°15'44" West, a distance of 21.52 feet to a point; thence North 61°15'53" West, a distance of 136.23 feet to a point; thence North 72°17'38" West, a distance of 21.59 feet to a point; hence North 83°19'24" West, a distance of 250.12 feet to a point; thence North 73°45'57" West, a distance of 21.69 feet to a point; thence North 64°12'31" West, a distance of 175.54 feet to a point; thence North 42°16'09" West, a distance of 20.41 feet to a point; thence North 20°19'48" West, a distance of 240.88 feet to a point; thence North 33°02'06" West, a distance of 21.46 feet to a point; thence North 45°44'24" West, a distance of 242.64 feet to a point; thence North 65°03'11" West, a distance of 20.76 feet to a point; thence North 84°21'58" West, a distance of 256.43 feet to a point; thence South 85°53'53" West, a distance of 21.68 feet to a point;
thence South 76°09'45" West, a distance of 255.22 feet to a point; thence North 77°25'48" West, a distance of 19.70 feet to a point; thence North 51°01'20" West, a distance of 292.16 feet to a point; thence North 38°43'51" West, a distance of 21.50 feet to a point; thence North 26°26'21" West, a distance of 108.96 feet to the Point of Beginning.
Containing 101.23 ACRES, more or less.

This Resolution was adopted and approved by the Paintsville City Council on this 13 day of October, 2010.

BOB PORTER, MAYOR
CITY OF PAINTSVILLE

The undersigned certifies that the above Resolution has not been repealed or amended and remains in full force and effect and further certifies that the above and foregoing Resolution No. 2010-011 is the same as presented at the meeting of the Paintsville City Council conducted October 13, 2010.

Virgie Castle

Virgie Castle, City Clerk

Legal Description

US Post Office
Annex Date 1-09-01

Beginning at a Point being a Coordinate Nad 83 State plane 37.815564 Y 82.823131 X; thence North 11°05'43" West, a distance of 230.14 feet to a point; thence North 14°03'16" East, a distance of 122.42 feet to a point; thence North 03°16'10" West, a distance of 222.69 feet to a point; thence North 23°40'19" East, a distance of 317.66 feet to a point; thence South 82°34'40" East, a distance of 71.99 feet to a point; thence North 45°36'54" East, a distance of 234.53 feet to a point; thence North 26°15'58" East, a distance of 110.52 feet to a point; thence North 02°05'20" West, a distance of 173.13 feet to a point; thence North 24°31'40" East, a distance of 103.92 feet to a point; thence North 47°12'20" East, a distance of 288.27 feet to a point; thence North 70°55'08" East, a distance of 161.21 feet to a point; thence South 82°05'44" East, a distance of 285.12 feet to a point; thence North 30°57'46" East, a distance of 719.52 feet to a point in the R/W of US 40; thence South 44°18'27" East, a distance of 136.08 feet to a point in the R/W of US 40; thence South 41°02'47" East, a distance of 92.40 feet to a point in the R/W of US 40; thence North 49°02'11" East, a distance of 20.01 feet to a point in the R/W of US 40; thence South 37°13'50" East, a distance of 151.23 feet to a point in the R/W of US 40; thence South 55°08'16" West, a distance of 10.00 feet to a point in the R/W of US 40; thence South 31°06'44" East, a distance of 238.05 feet to a point in the R/W of US 40; thence North 62°38'16" East, a distance of 40.00 feet to a point in the R/W of US 40; thence South 24°19'46" East, a distance of 196.79 feet to a point in the R/W of US 40; thence South 15°17'57" East, a distance of 388.67 feet to a point in the R/W of US 40; thence South 09°01'43" East, a distance of 17.71 feet to a point in the R/W of US 40; thence South 06°37'54" East, a distance of 137.86 feet to a point in the R/W of US 40; thence South 03°33'09" East, a distance of 65.58 feet to a point in the R/W of US 40; thence South 02°30'31" East, a distance of 13.59 feet to a point in the R/W of US 40; thence South 62°47'34" West, a distance of 33.11 feet to a point in the R/W of US 40; thence South 00°29'49" East, a distance of 219.64 feet to a point in the R/W of US 40; thence South 00°12'27" West, a distance of 213.00 feet to a point in the R/W of US 40; thence South 89°51'15" West, a distance of 20.00 feet to a point in the R/W of US 40; thence South 00°12'27" West, a distance of 113.98 feet to a point in the R/W of US 40; thence North 89°59'27" East, a distance of 20.01 feet to a point in the R/W of US 40; thence South 00°06'38" East, a distance of 69.89 feet to a point in the R/W of US 40; thence South 01°08'28" East, a distance
of 61.84 feet to a point in the R/W of US 40; thence South 01°40'52" East, a distance of 25.69 feet to a point in the R/W of US 40; thence South 01°10'25" East, a distance of 204.45 feet to a point in the R/W of US 40; thence South 15°41'31" East, a distance of 164.26 feet to a point in the R/W of US 40; thence South 23°56'30" East, a distance of 164.26 feet to a point in the R/W of US 40; thence South 41°52'30" East, a distance of 271.37 feet to a point in the R/W of US 40; thence South 61°01'55" East, a distance of 55.47 feet to a point in the R/W of US 40; thence South
45°11'25" East, a distance of 23.81 feet to a point in the R/W of US 40; thence South 00°50'05" West, a distance of 15.02 feet to a point in the R/W of US 40; thence South 47°46'23" West, a distance of 112.96 feet to a point; thence South 50°58'41" West, a distance of 21.97 feet to a point; thence South 54°10'59" West, a distance of 162.53 feet to a point; thence South 50°40'10" West, a distance of 21.96 feet to a point; thence South 47°09'22" West, a distance of 216.91 feet to a point; thence South 61°33'48" West, a

distance of 21.31 feet to a point; thence South 75°58'14" West, a distance of 37.55 feet to a point; thence South 85°21'19" West, a distance of 21.71 feet to a point; thence North 85°15'35" West, a distance of 188.88 feet to a point; thence North 73°15'44" West, a distance of 21.52 feet to a point; thence North 61°15'53" West, a distance of 136.23 feet to a point; thence North 72°17'38" West, a distance of 21.59 feet to a point; hence North 83°19'24" West, a distance of 250.12 feet to a point; thence North 73°45'57" West, a distance of 21.69 feet to a point; thence North 64°12'31" West, a distance of 175.54 feet to a point; thence North 42°16'09" West, a distance of 20.41 feet to a point; thence North 20°19'48" West, a distance of 240.88 feet to a point; thence North 33°02'06" West, a distance of 21.46 feet to a point; thence North 45°44'24" West, a distance of 242.64 feet to a point; thence North 65°03'11" West, a distance of 20.76 feet to a point; thence North 84°21'58" West, a distance of 256.43 feet to a point; thence South 85°53'53" West, a distance of 21.68 feet to a point;
thence South 76°09'45" West, a distance of 255.22 feet to a point; thence North 77°25'48" West, a distance of 19.70 feet to a point; thence North 51°01'20" West, a distance of 292.16 feet to a point; thence North 38°43'51" West, a distance of 21.50 feet to a point; thence North 26°26'21" West, a distance of 108.96 feet to the Point of Beginning.
Containing 101.23 ACRES, more or less.

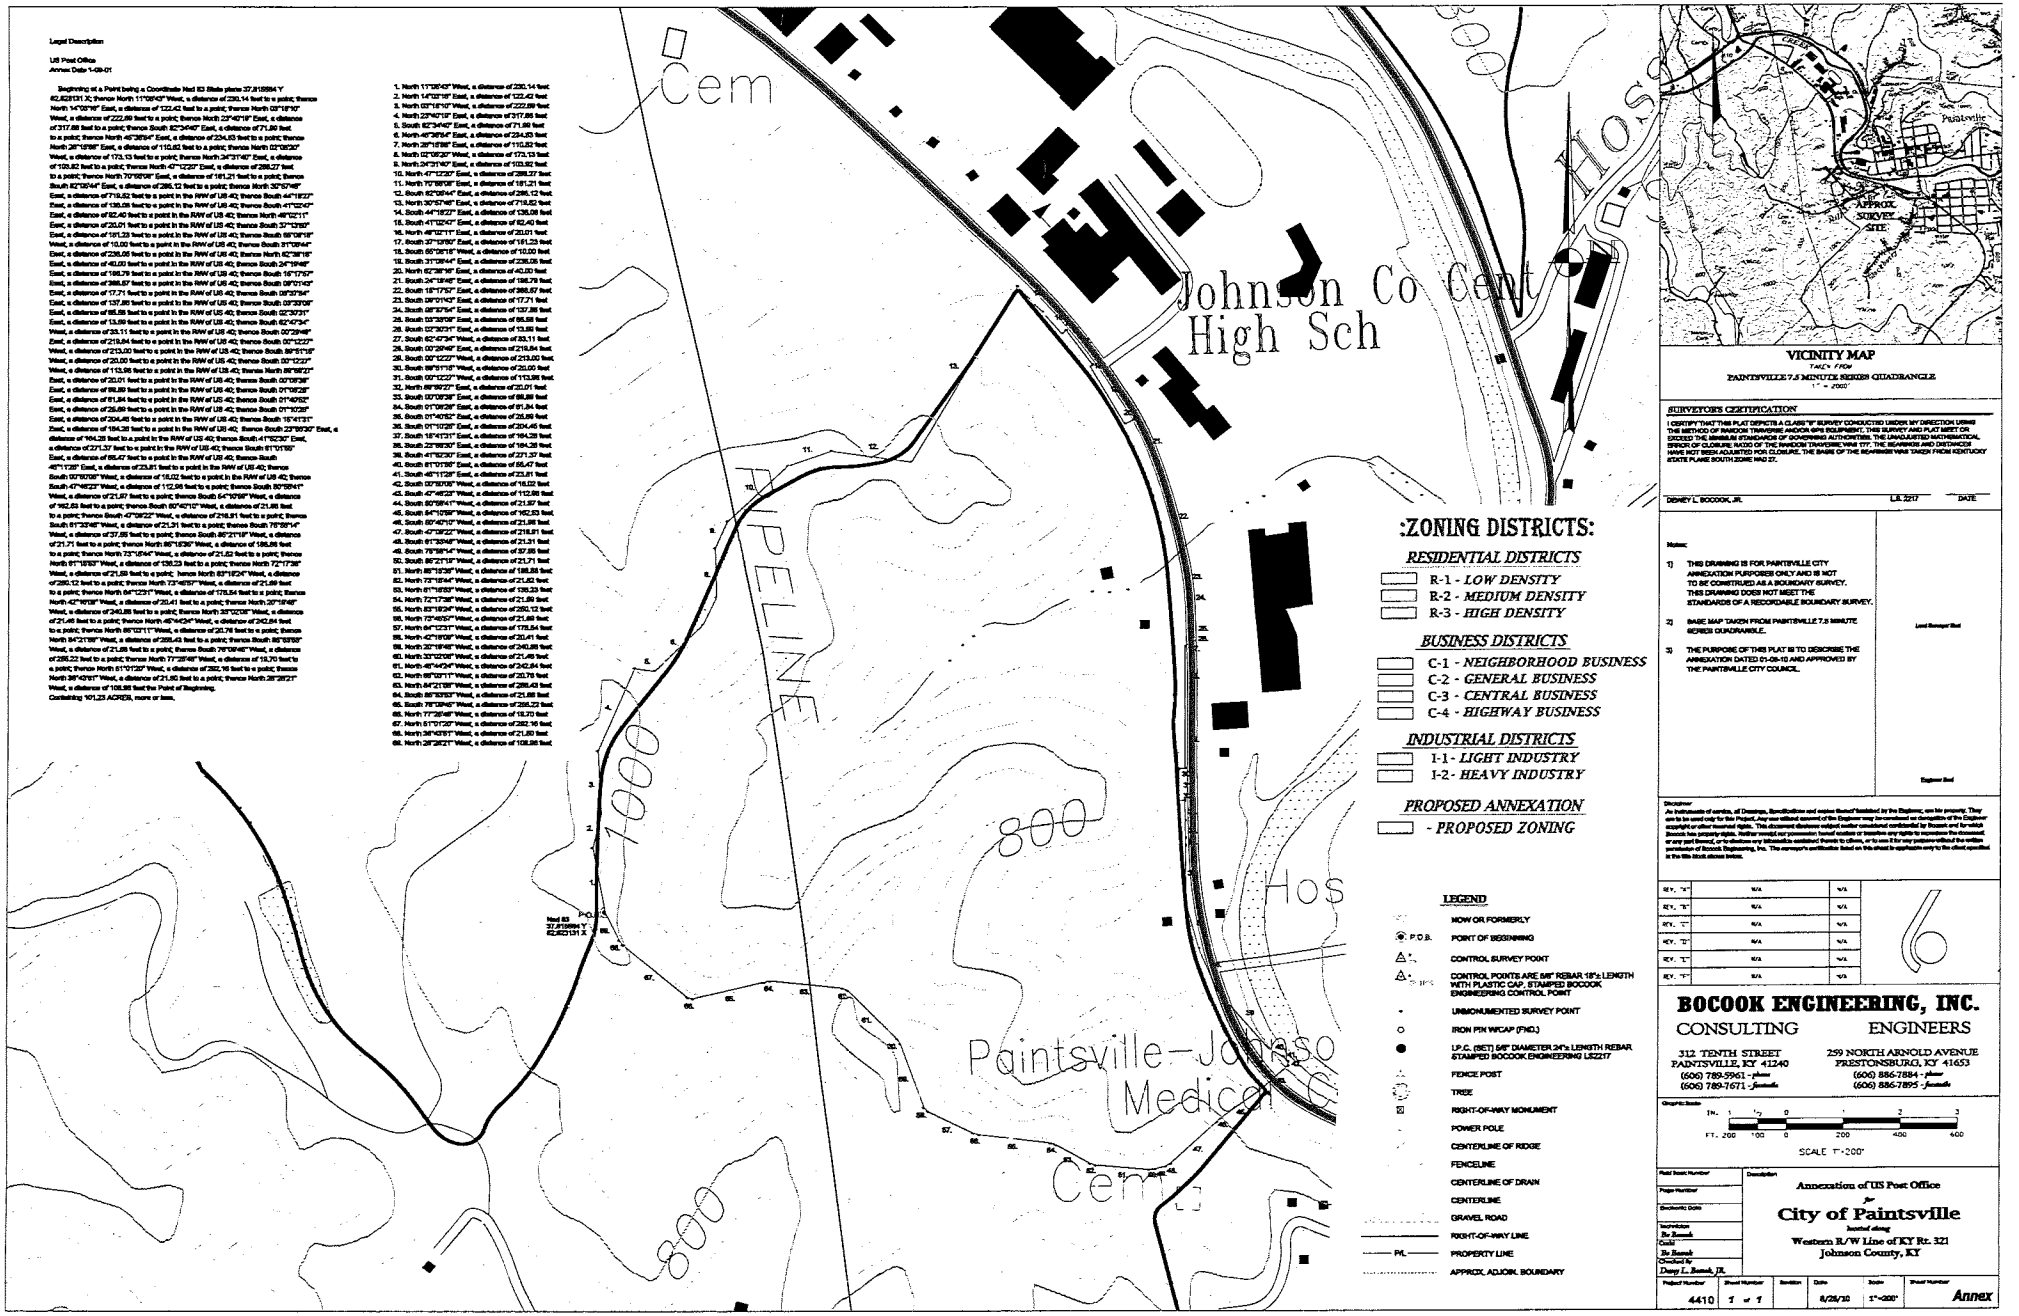

Legal Description

US Post Office
Annex Deds 1-09-01

Beginning at a Point being a Coordinate Ned 83 State plane 37.815994 Y 82,423131 X; thence North 11°26'43" West, a distance of 230.14 feet to a point; thence North 14°03'19" East, a distance of 122.42 feet to a point; thence North 03°16'10" West, a distance of 222.89 feet to a point; thence North 23°40'19" East, a distance of 317.66 feet to a point; thence South 82°34'40" East, a distance of 71.89 feet to a point; thence North 46°36'54" East, a distance of 234.53 feet to a point; thence North 26°16'58" East, a distance of 110.82 feet to a point; thence North 02°06'20" West, a distance of 173.13 feet to a point; thence North 34°37'40" East, a distance of 103.92 feet to a point; thence North 47°12'20" East, a distance of 288.27 feet to a point; thence North 70°56'08" East, a distance of 181.21 feet to a point; thence South 82°26'44" East, a distance of 286.12 feet to a point; thence North 30°57'46" East, a distance of 716.82 feet to a point; thence South 44°18'22" East, a distance of 135.08 feet to a point; thence South 41°12'47" East, a distance of 62.40 feet to a point; thence South 48°02'11" East, a distance of 20.01 feet to a point in the R/W of US 42; thence South 37°18'00" East, a distance of 161.23 feet to a point in the R/W of US 42; thence South 38°08'18" West, a distance of 10.00 feet to a point in the R/W of US 42; thence South 37°08'44" East, a distance of 238.06 feet to a point in the R/W of US 42; thence North 62°38'18" East, a distance of 40.00 feet to a point in the R/W of US 42; thence South 24°19'48" East, a distance of 198.79 feet to a point in the R/W of US 42; thence South 18°17'57" East, a distance of 366.67 feet to a point in the R/W of US 42; thence South 09°01'43" East, a distance of 17.71 feet to a point in the R/W of US 42; thence South 09°37'06" East, a distance of 137.86 feet to a point in the R/W of US 42; thence South 02°30'31" East, a distance of 13.89 feet to a point in the R/W of US 42; thence South 82°47'34" West, a distance of 33.11 feet to a point in the R/W of US 42; thence South 00°29'48" East, a distance of 219.84 feet to a point in the R/W of US 42; thence South 00°12'27" West, a distance of 213.00 feet to a point in the R/W of US 42; thence South 89°51'18" West, a distance of 20.00 feet to a point in the R/W of US 42; thence South 00°12'27" West, a distance of 113.96 feet to a point in the R/W of US 42; thence North 89°56'27" East, a distance of 20.01 feet to a point in the R/W of US 42; thence South 00°08'38" East, a distance of 89.89 feet to a point in the R/W of US 42; thence South 01°06'28" East, a distance of 81.84 feet to a point in the R/W of US 42; thence South 01°40'52" East, a distance of 26.89 feet to a point in the R/W of US 42; thence South 01°10'28" East, a distance of 204.46 feet to a point in the R/W of US 42; thence South 18°47'31" East, a distance of 184.38 feet to a point in the R/W of US 42; thence South 23°39'30" East, a distance of 184.28 feet to a point in the R/W of US 42; thence South 41°52'36" East, a distance of 221.37 feet to a point in the R/W of US 42; thence South 41°01'58" East, a distance of 65.47 feet to a point in the R/W of US 42; thence South 48°11'28" East, a distance of 23.81 feet to a point in the R/W of US 42; thence South 00°50'08" West, a distance of 16.02 feet to a point in the R/W of US 42; thence South 47°46'22" West, a distance of 112.86 feet to a point; thence South 80°58'41" West, a distance of 21.97 feet to a point; thence South 64°10'56" West, a distance of 162.63 feet to a point; thence South 60°40'10" West, a distance of 21.86 feet to a point; thence South 47°09'22" West, a distance of 216.91 feet to a point; thence South 61°33'46" West, a distance of 21.31 feet to a point; thence South 76°39'14" West, a distance of 37.85 feet to a point; thence South 85°21'10" West, a distance of 21.71 feet to a point; thence North 80°12'36" West, a distance of 186.84 feet to a point; thence North 73°15'44" West, a distance of 21.62 feet to a point; thence North 61°18'55" West, a distance of 138.23 feet to a point; thence North 72°17'36" West, a distance of 21.86 feet to a point, hence North 83°15'24" West, a distance of 286.12 feet to a point; thence North 73°48'57" West, a distance of 21.68 feet to a point; thence North 64°12'31" West, a distance of 178.84 feet to a point; thence North 47°19'39" West, a distance of 20.41 feet to a point; thence North 30°19'49" West, a distance of 340.88 feet to a point; thence North 33°02'06" West, a distance of 21.46 feet to a point; thence North 46°44'24" West, a distance of 242.84 feet to a point; thence North 66°32'11" West, a distance of 20.78 feet to a point; thence North 84°21'59" West, a distance of 255.43 feet to a point; thence South 86°59'58" West, a distance of 21.68 feet to a point; thence South 76°09'46" West, a distance of 286.22 feet to a point; thence North 77°28'48" West, a distance of 19.70 feet to a point; thence North 81°01'20" West, a distance of 282.16 feet to a point; thence North 36°47'01" West, a distance of 21.80 feet to a point; thence North 26°26'21" West, a distance of 108.98 feet to the Point of Beginning.

Containing 101.23 ACRES, more or less.

1. North 11°26'43" West, a distance of 230.14 feet
2. North 14°03'19" East, a distance of 122.42 feet
3. North 03°16'10" West, a distance of 222.89 feet
4. North 23°40'19" East, a distance of 317.66 feet
5. South 82°34'40" East, a distance of 71.89 feet
6. North 46°36'54" East, a distance of 234.53 feet
7. North 26°16'58" East, a distance of 110.82 feet
8. North 02°06'20" West, a distance of 173.13 feet
9. North 34°37'40" East, a distance of 103.92 feet
10. North 47°12'20" East, a distance of 288.27 feet
11. North 70°56'08" East, a distance of 181.21 feet
12. South 82°26'44" East, a distance of 286.12 feet
13. North 30°57'46" East, a distance of 716.82 feet
14. South 44°18'22" East, a distance of 135.08 feet
15. South 41°12'47" East, a distance of 62.40 feet
16. North 48°02'11" East, a distance of 20.01 feet
17. South 37°18'00" East, a distance of 161.23 feet
18. South 68°08'18" West, a distance of 10.00 feet
19. South 37°08'44" East, a distance of 238.06 feet
20. North 62°38'18" East, a distance of 40.00 feet
21. South 24°19'48" East, a distance of 198.79 feet
22. South 18°17'57" East, a distance of 366.67 feet
23. South 09°01'43" East, a distance of 17.71 feet
24. South 09°37'06" East, a distance of 137.86 feet
25. South 02°30'31" East, a distance of 66.89 feet
26. South 02°30'31" East, a distance of 13.89 feet
27. South 82°47'34" West, a distance of 33.11 feet
28. South 00°29'48" East, a distance of 219.84 feet
29. South 00°12'27" West, a distance of 213.00 feet
30. South 89°51'18" West, a distance of 20.00 feet
31. South 00°12'27" West, a distance of 113.96 feet
32. North 89°56'27" East, a distance of 20.01 feet
33. South 00°08'38" East, a distance of 89.89 feet
34. South 01°06'28" East, a distance of 81.84 feet
35. South 01°40'52" East, a distance of 26.89 feet
36. South 01°10'28" East, a distance of 204.46 feet
37. South 18°47'31" East, a distance of 184.38 feet
38. South 23°39'30" East, a distance of 184.28 feet
39. South 41°52'36" East, a distance of 221.37 feet
40. South 41°01'58" East, a distance of 65.47 feet
41. South 48°11'28" East, a distance of 23.81 feet
42. South 00°50'08" West, a distance of 16.02 feet
43. South 47°46'22" West, a distance of 112.86 feet
44. South 80°58'41" West, a distance of 21.97 feet
45. South 64°10'56" West, a distance of 162.63 feet
46. South 60°40'10" West, a distance of 21.86 feet
47. South 47°09'22" West, a distance of 216.91 feet
48. South 61°33'46" West, a distance of 21.31 feet
49. South 76°39'14" West, a distance of 37.85 feet
50. South 85°21'10" West, a distance of 21.71 feet
51. North 80°12'36" West, a distance of 186.84 feet
52. North 73°15'44" West, a distance of 21.62 feet
53. North 61°18'55" West, a distance of 138.23 feet
54. North 72°17'36" West, a distance of 21.86 feet
55. North 83°15'24" West, a distance of 286.12 feet
56. North 73°48'57" West, a distance of 21.68 feet
57. North 64°12'31" West, a distance of 178.84 feet
58. North 47°19'39" West, a distance of 20.41 feet
59. North 30°19'49" West, a distance of 340.88 feet
60. North 33°02'06" West, a distance of 21.46 feet
61. North 46°44'24" West, a distance of 242.84 feet
62. North 66°32'11" West, a distance of 20.78 feet
63. North 84°21'59" West, a distance of 255.43 feet
64. South 86°59'58" West, a distance of 21.68 feet
65. South 76°09'46" West, a distance of 286.22 feet
66. North 77°28'48" West, a distance of 19.70 feet
67. North 81°01'20" West, a distance of 282.16 feet
68. North 36°47'01" West, a distance of 21.80 feet
69. North 26°26'21" West, a distance of 108.98 feet

:ZONING DISTRICTS:

RESIDENTIAL DISTRICTS
- R-1 - *LOW DENSITY*
- R-2 - *MEDIUM DENSITY*
- R-3 - *HIGH DENSITY*

BUSINESS DISTRICTS
- C-1 - *NEIGHBORHOOD BUSINESS*
- C-2 - *GENERAL BUSINESS*
- C-3 - *CENTRAL BUSINESS*
- C-4 - *HIGHWAY BUSINESS*

INDUSTRIAL DISTRICTS
- I-1 - *LIGHT INDUSTRY*
- I-2 - *HEAVY INDUSTRY*

PROPOSED ANNEXATION
- *PROPOSED ZONING*

LEGEND
- MOW OR FORMERLY
- P.O.B. POINT OF BEGINNING
- CONTROL SURVEY POINT
- CONTROL POINTS ARE 5/8" REBAR 18"± LENGTH WITH PLASTIC CAP, STAMPED BOCOOK ENGINEERING CONTROL POINT
- UNMONUMENTED SURVEY POINT
- IRON PIN W/CAP (FND.)
- I.P.C. (SET) 5/8" DIAMETER 24"± LENGTH REBAR STAMPED BOCOOK ENGINEERING LS2217
- FENCE POST
- TREE
- RIGHT-OF-WAY MONUMENT
- POWER POLE
- CENTERLINE OF RIDGE
- FENCELINE
- CENTERLINE OF DRAIN
- CENTERLINE
- GRAVEL ROAD
- RIGHT-OF-WAY LINE
- P/L PROPERTY LINE
- APPROX. ADJOIN. BOUNDARY

VICINITY MAP
TAKEN FROM
PAINTSVILLE 7.5 MINUTE SERIES QUADRANGLE
1" = 2000'

SURVEYOR'S CERTIFICATION

I CERTIFY THAT THIS PLAT DEPICTS A CLASS "B" SURVEY CONDUCTED UNDER MY DIRECTION USING THE METHOD OF RANDOM TRAVERSE AND/OR GPS EQUIPMENT. THIS SURVEY AND PLAT MEET OR EXCEED THE MINIMUM STANDARDS OF GOVERNING AUTHORITIES. THE UNADJUSTED MATHEMATICAL ERROR OF CLOSURE, RATIO OF THE RANDOM TRAVERSE WAS 1ft'. THE BEARINGS AND DISTANCES HAVE NOT BEEN ADJUSTED FOR CLOSURE. THE BASIS OF THE BEARINGS WAS TAKEN FROM KENTUCKY STATE PLANE SOUTH ZONE NAD 27.

DEWEY L. BOCOOK, JR. — LS 2217 — DATE

Notes:

1) THIS DRAWING IS FOR PAINTSVILLE CITY ANNEXATION PURPOSES ONLY AND IS NOT TO BE CONSTRUED AS A BOUNDARY SURVEY. THIS DRAWING DOES NOT MEET THE STANDARDS OF A RECORDABLE BOUNDARY SURVEY.

2) BASE MAP TAKEN FROM PAINTSVILLE 7.5 MINUTE SERIES QUADRANGLE.

3) THE PURPOSE OF THIS PLAT IS TO DESCRIBE THE ANNEXATION DATED 01-09-10 AND APPROVED BY THE PAINTSVILLE CITY COUNCIL.

Land Surveyor Seal

Engineer Seal

Disclaimer
As instruments of service, all Drawings, Specifications and copies thereof furnished by the Engineer, are his property. They are to be used only for this Project. Any use without consent of the Engineer may be considered an infringement of the Engineer's copyright or other exclusive rights. This document and/or and/or conceptual contained or furnished and for which Engineer has property rights. Neither receipt nor possession hereof confers or transfers any rights to reproduce the document or any part thereof, or to disclose or use it without the written consent of Bocook Engineering, Inc. The surveyor's certification listed on this sheet is applicable only to the client specified in the title block shown below.

REV. "A"	N/A	N/A
REV. "B"	N/A	N/A
REV. "C"	N/A	N/A
REV. "D"	N/A	N/A
REV. "E"	N/A	N/A
REV. "F"	N/A	N/A

6

BOCOOK ENGINEERING, INC.
CONSULTING ENGINEERS

312 TENTH STREET
PAINTSVILLE, KY 41240
(606) 789-5961 - phone
(606) 789-7671 - facsimile

259 NORTH ARNOLD AVENUE
PRESTONSBURG, KY 41653
(606) 886-7884 - phone
(606) 886-7895 - facsimile

Graphic Scale
IN. 1 1/2 0 1 2 3
FT. 200 100 0 200 400 600
SCALE 1"=200'

Field Book Number
Page Number
Electronic Data
Technician
Be Bocook
Drawn
Be Bocook
Checked By
Dewey L. Bocook, JR.

Description
Annexation of US Post Office
for
City of Paintsville
located along
Western R/W Line of KY Rt. 321
Johnson County, KY

Project Number	Sheet Number	Revision	Date	Scale	Sheet Number
4410	1 of 1		8/25/10	1"=200'	Annex

Legal Description

US Post Office
Annex Date 1-09-01

Beginning at a Point being a Coordinate Nad 83 State plane 37.815564 Y 82.823131 X; thence North 11°05'43" West, a distance of 230.14 feet to a point; thence North 14°03'16" East, a distance of 122.42 feet to a point; thence North 03°16'10" West, a distance of 222.69 feet to a point; thence North 23°40'19" East, a distance of 317.66 feet to a point; thence South 82°34'40" East, a distance of 71.99 feet to a point; thence North 45°36'54" East, a distance of 234.53 feet to a point; thence North 26°15'58" East, a distance of 110.52 feet to a point; thence North 02°05'20" West, a distance of 173.13 feet to a point; thence North 24°31'40" East, a distance of 103.92 feet to a point; thence North 47°12'20" East, a distance of 288.27 feet to a point; thence North 70°55'08" East, a distance of 161.21 feet to a point; thence South 82°05'44" East, a distance of 285.12 feet to a point; thence North 30°57'46" East, a distance of 719.52 feet to a point in the R/W of US 40; thence South 44°18'27" East, a distance of 136.08 feet to a point in the R/W of US 40; thence South 41°02'47" East, a distance of 92.40 feet to a point in the R/W of US 40; thence North 49°02'11" East, a distance of 20.01 feet to a point in the R/W of US 40; thence South 37°13'50" East, a distance of 151.23 feet to a point in the R/W of US 40; thence South 55°08'16" West, a distance of 10.00 feet to a point in the R/W of US 40; thence South 31°06'44" East, a distance of 238.05 feet to a point in the R/W of US 40; thence North 62°38'16" East, a distance of 40.00 feet to a point in the R/W of US 40; thence South 24°19'46" East, a distance of 196.79 feet to a point in the R/W of US 40; thence South 15°17'57" East, a distance of 388.67 feet to a point in the R/W of US 40; thence South 09°01'43" East, a distance of 17.71 feet to a point in the R/W of US 40; thence South 06°37'54" East, a distance of 137.86 feet to a point in the R/W of US 40; thence South 03°33'09" East, a distance of 65.58 feet to a point in the R/W of US 40; thence South 02°30'31" East, a distance of 13.59 feet to a point in the R/W of US 40; thence South 62°47'34" West, a distance of 33.11 feet to a point in the R/W of US 40; thence South 00°29'49" East, a distance of 219.64 feet to a point in the R/W of US 40; thence South 00°12'27" West, a distance of 213.00 feet to a point in the R/W of US 40; thence South 89°51'15" West, a distance of 20.00 feet to a point in the R/W of US 40; thence South 00°12'27" West, a distance of 113.98 feet to a point in the R/W of US 40; thence North 89°59'27" East, a distance of 20.01 feet to a point in the R/W of US 40; thence South 00°06'38" East, a distance of 69.89 feet to a point in the R/W of US 40; thence South 01°08'28" East, a distance of 61.84 feet to a point in the R/W of US 40; thence South 01°40'52" East, a distance of 25.69 feet to a point in the R/W of US 40; thence South 01°10'25" East, a distance of 204.45 feet to a point in the R/W of US 40; thence South 15°41'31" East, a distance of 164.26 feet to a point in the R/W of US 40; thence South 23°56'30" East, a distance of 164.26 feet to a point in the R/W of US 40; thence South 41°52'30" East, a distance of 271.37 feet to a point in the R/W of US 40; thence South 61°01'55" East, a distance of 55.47 feet to a point in the R/W of US 40; thence South 45°11'25" East, a distance of 23.81 feet to a point in the R/W of US 40; thence South 00°50'05" West, a distance of 15.02 feet to a point in the R/W of US 40; thence South 47°46'23" West, a distance of 112.96 feet to a point; thence South 50°58'41" West, a distance of 21.97 feet to a point; thence South 54°10'59" West, a distance of 162.53 feet to a point; thence South 50°40'10" West, a distance of 21.96 feet to a point; thence South 47°09'22" West, a distance of 216.91 feet to a point; thence South 61°33'48" West, a

distance of 21.31 feet to a point; thence South 75°58'14" West, a distance of 37.55 feet to a point; thence South 85°21'19" West, a distance of 21.71 feet to a point; thence North 85°15'35" West, a distance of 188.88 feet to a point; thence North 73°15'44" West, a distance of 21.52 feet to a point; thence North 61°15'53" West, a distance of 136.23 feet to a point; thence North 72°17'38" West, a distance of 21.59 feet to a point; hence North 83°19'24" West, a distance of 250.12 feet to a point; thence North 73°45'57" West, a distance of 21.69 feet to a point; thence North 64°12'31" West, a distance of 175.54 feet to a point; thence North 42°16'09" West, a distance of 20.41 feet to a point; thence North 20°19'48" West, a distance of 240.88 feet to a point; thence North 33°02'06" West, a distance of 21.46 feet to a point; thence North 45°44'24" West, a distance of 242.64 feet to a point; thence North 65°03'11" West, a distance of 20.76 feet to a point; thence North 84°21'58" West, a distance of 256.43 feet to a point; thence South 85°53'53" West, a distance of 21.68 feet to a point;
thence South 76°09'45" West, a distance of 255.22 feet to a point; thence North 77°25'48" West, a distance of 19.70 feet to a point; thence North 51°01'20" West, a distance of 292.16 feet to a point; thence North 38°43'51" West, a distance of 21.50 feet to a point; thence North 26°26'21" West, a distance of 108.96 feet to the Point of Beginning.
Containing 101.23 ACRES, more or less.

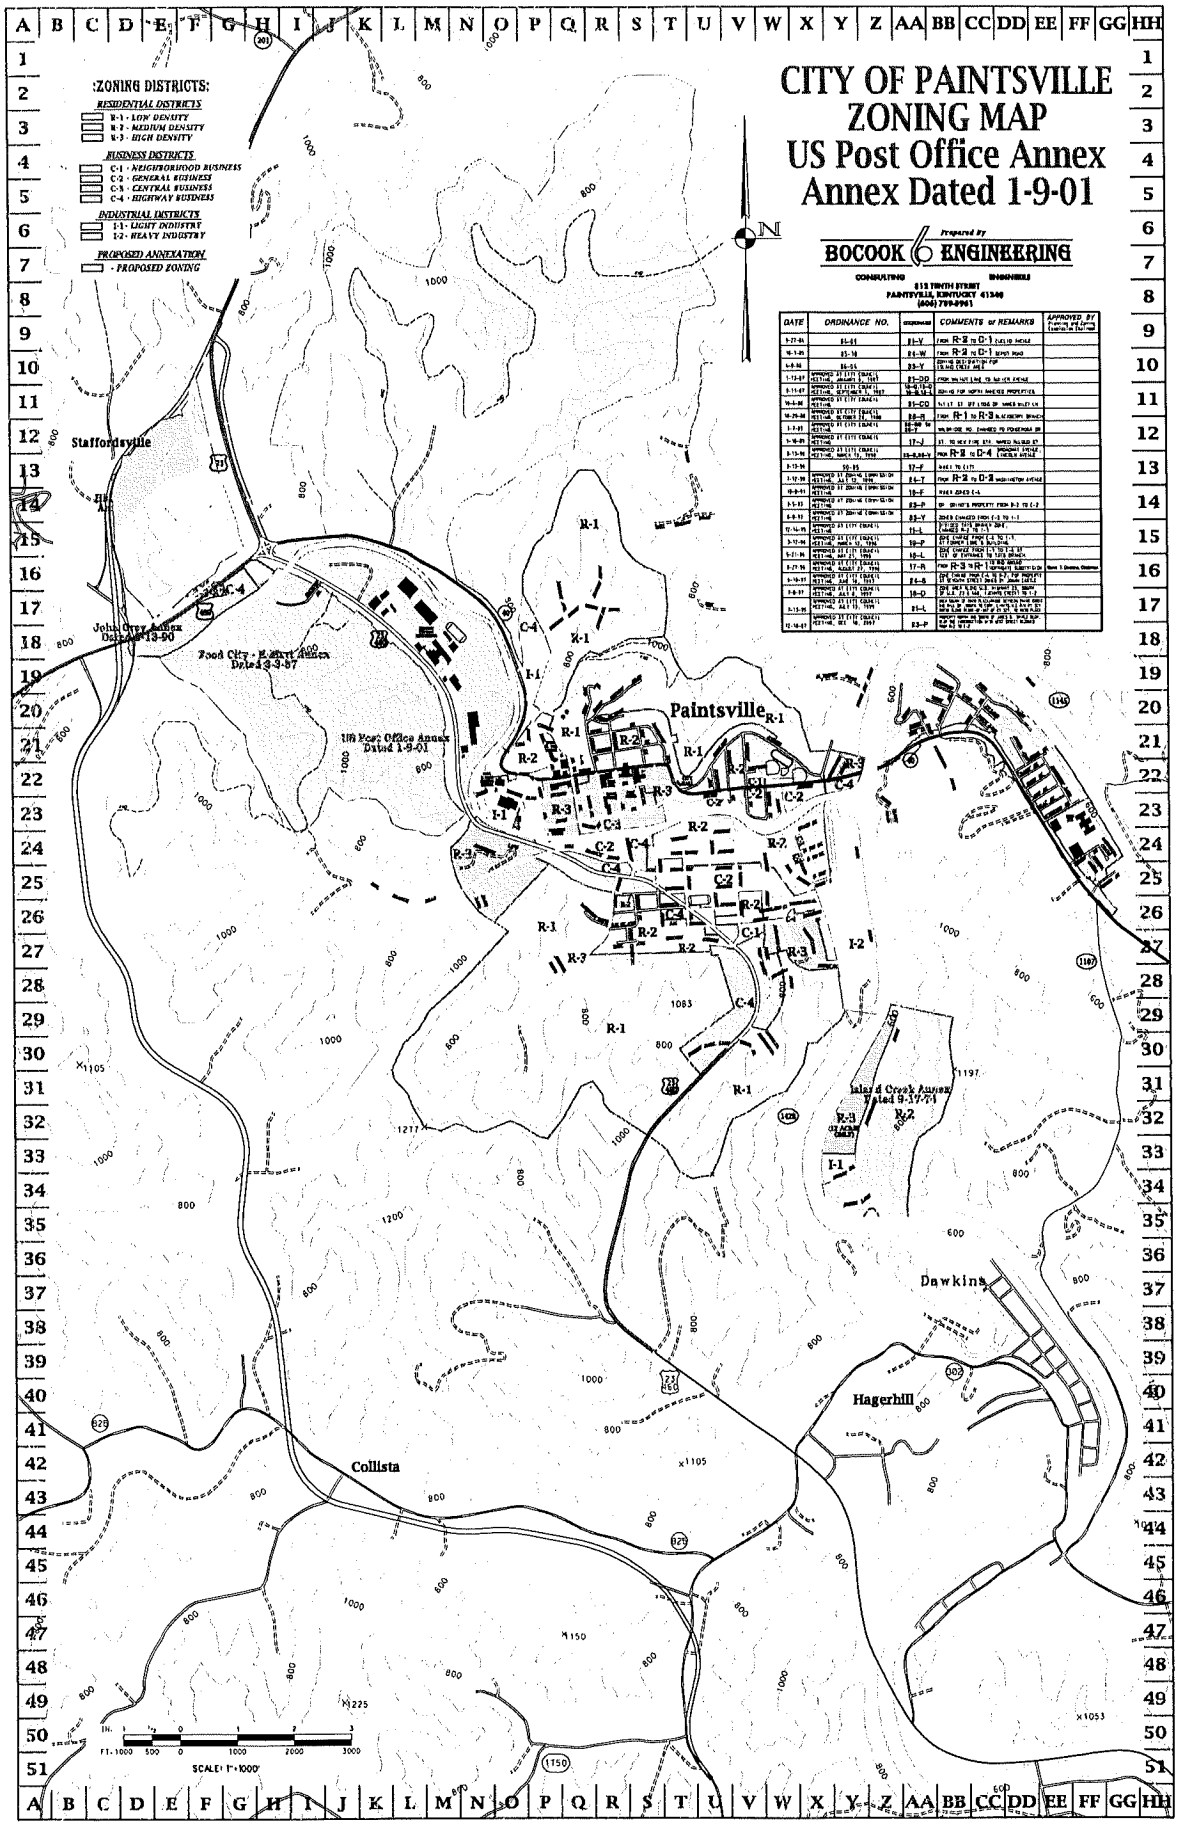
CITY OF PAINTSVILLE
ZONING MAP
US Post Office Annex
Annex Dated 1-9-01
Prepared by
BOCOOK ENGINEERING
CONSULTING ENGINEERS
615 TENTH STREET
PAINTSVILLE, KENTUCKY 41240
(606) 789-8961
:ZONING DISTRICTS:
RESIDENTIAL DISTRICTS
R-1 - LOW DENSITY
R-2 - MEDIUM DENSITY
R-3 - HIGH DENSITY
BUSINESS DISTRICTS
C-1 - NEIGHBORHOOD BUSINESS
C-2 - GENERAL BUSINESS
C-3 - CENTRAL BUSINESS
C-4 - HIGHWAY BUSINESS
INDUSTRIAL DISTRICTS
I-1 - LIGHT INDUSTRY
I-2 - HEAVY INDUSTRY
PROPOSED ANNEXATION
- PROPOSED ZONING
N
DATE
ORDINANCE NO.
ORDINANCE
COMMENTS or REMARKS
APPROVED BY
Staffordsville
Paintsville
Dawkins
Hagerhill
Collista
John Gray Annex
Dated 3-13-90
Food City - Kmart Annex
Dated 3-3-87
US Post Office Annex
Dated 1-9-01
Island Creek Annex
Dated 9-17-71
SCALE: 1"=1000'

OVERSIZE MAP INCLUDED WITH SUBMISSION.

To research the map, contact the Office of Secretary of State or the County Clerk.