D. BRUCE ORWIN
ATTORNEY AT LAW
116 NORTH MAIN STREET
SUITE A
POST OFFICE BOX 557
SOMERSET, KENTUCKY 42502-0557

TELEPHONE
606-678-4386

FACSIMILE
606-678-4672
INTERNET
70421.2525
@COMPUSERVE.COM

January 8, 1998

RECEIVED
JAN 14 1998
SECRETARY OF STATE
COMMONWEALTH OF KY

Office of the Secretary of State
Commonwealth of Kentucky
P.O. Box 718
Frankfort, Kentucky 40602-0718

RE: City of Science Hill

Dear Sir/Madam:

Please find enclosed a certified copy of each of the following ordinances for property annexed into the City of Science Hill:

1. Ordinance No. 60397;
2. Ordinance No. 100995; and
3. Ordinance No. 100693.

Each Ordinance contains a metes and bounds description of the annexed property and a copy of the plat of the annexed property has been attached to the end of each Ordinance. I would appreciate if you would cause these to be recorded in the records of your office.

If you should have any questions or concerns, please do not hesitate to contact me. Your cooperation and assistance in this matter are greatly appreciated.

Sincerely,

D. BRUCE ORWIN
Attorney at Law

DBO:plc

Enclosures

ORDINANCE NO. 100693

AN ORDINANCE relating to the annexation of real property

WHEREAS, the City of Science Hill, Kentucky, deems it desirable to annex a tract or parcel of property adjoining the current corporate boundaries of the City; and,

WHEREAS, the City of Science Hill, the intention of the City of Science Hill to annex into the corporate limits of the City that real property described herein;

WHEREAS, be it ordained by the City of Science Hill, Kentucky, as follows:

SECTION I: That a tract or parcel of property described as follows be annexed and made a part of the City of Science Hill, Kentucky. Said property is described as follows:

> BEGINNING on the north side of Ky. Highway 635 right-of-way; thence with KEntucky Highway 635 right-of-way as follows: North 60 deg. 31' 02" West 264.90 feet; thence North 64 deg. 59' 13" West 80.93 feet; thence North 85 deg. 02' 46" West 102.84 feet; thence North 80 deg. 21' 40" West 566.82 feet; thence North 84 deg. 33' 09" West 131.44 feet; thence North 70 deg. 19' 40" West 88.44 feet to a post; thence North 80 deg. 38' 43" West 137.96 feet to a post; thence leaving said right-of-way and running with old city limits North 13 deg. 41' 23" East 1847.87 feet to a stake; thence leaving old city limits running as follows: South 74 deg. 19' 08" East 645.60 feet to an existing post; thence South 74 deg. 50' 32" East 188.83 feet to a stake; thence South 56 deg. 29' 13" East 56.82 feet to a stake; thence North 67 deg. 15' 22" East 321.73 feet to a stake and said stake being located on the west side of U. S. Highway 27 right-of-way; thence with said road right-of-way as follows: South 08 deg. 26' 41" West 635.17 feet to the right-of-way marker; thence South 81 deg. 38' 44" West 20.0 feet to a right-of-way marker; thence South 08 deg. 21' 16" West 176.32 feet; South 10 deg. 11' 05" West 944.66 feet to the point of beginning, containing 52.6364 acres more or less.

First reading held on October 6, 1993.

c:\wpwin\data\city\ord2

Second reading held on June 7, 1994.

MCDONALD PHELPS, MAYOR, CITY OF SCIENCE HILL, KENTUCKY

ATTEST:

CITY CLERK

c:\wpwin\data\city\ord2

City of Science Hill
P.O. Box 295 • Science Hill, KY 42553


I hereby certify the foregoing to be a true copy of Ordinance No. 100693 duly adopted by the City Council for the City of Science Hill by first reading on October 6, 1993 and second reading on June 7, 1994.

City of Science Hill

By: Victor Vaught
Victor Vaught, City Clerk

NOTE:
ANNEX TO
CITY OF SCIENCE HILL

CITY OF SCIENCE HILL

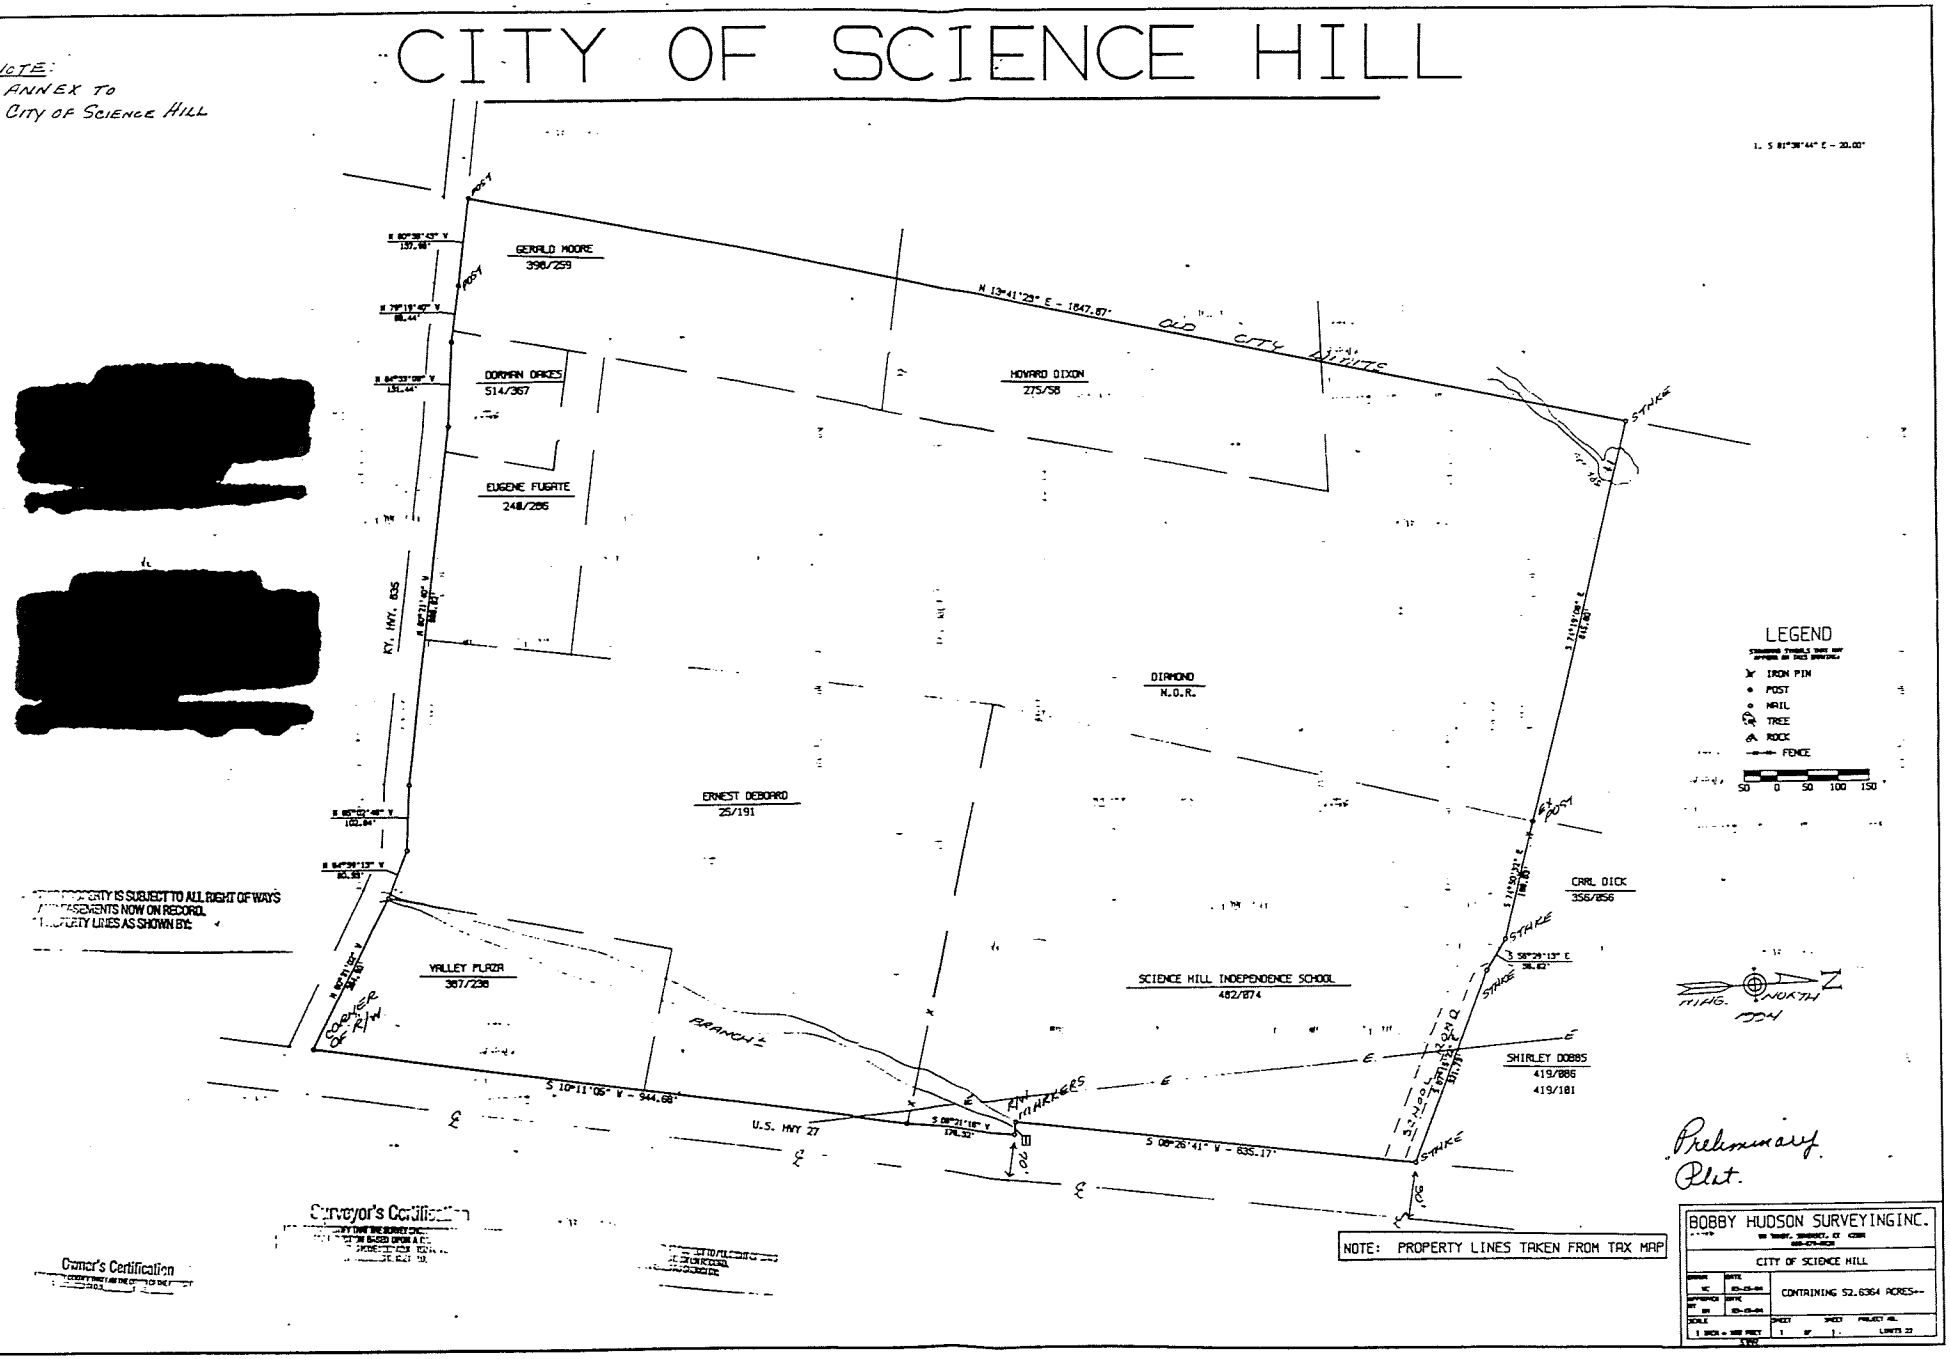

PROPERTY IS SUBJECT TO ALL RIGHT OF WAYS
EASEMENTS NOW ON RECORD.
PROPERTY LINES AS SHOWN BY:

Surveyor's Certification

Owner's Certification

NOTE: PROPERTY LINES TAKEN FROM TAX MAP

Preliminary Plat.

BOBBY HUDSON SURVEYING INC.
CITY OF SCIENCE HILL
CONTAINING 52.6364 ACRES+-
SCALE: 1 INCH = 300 FEET
SHEET 1 OF 1