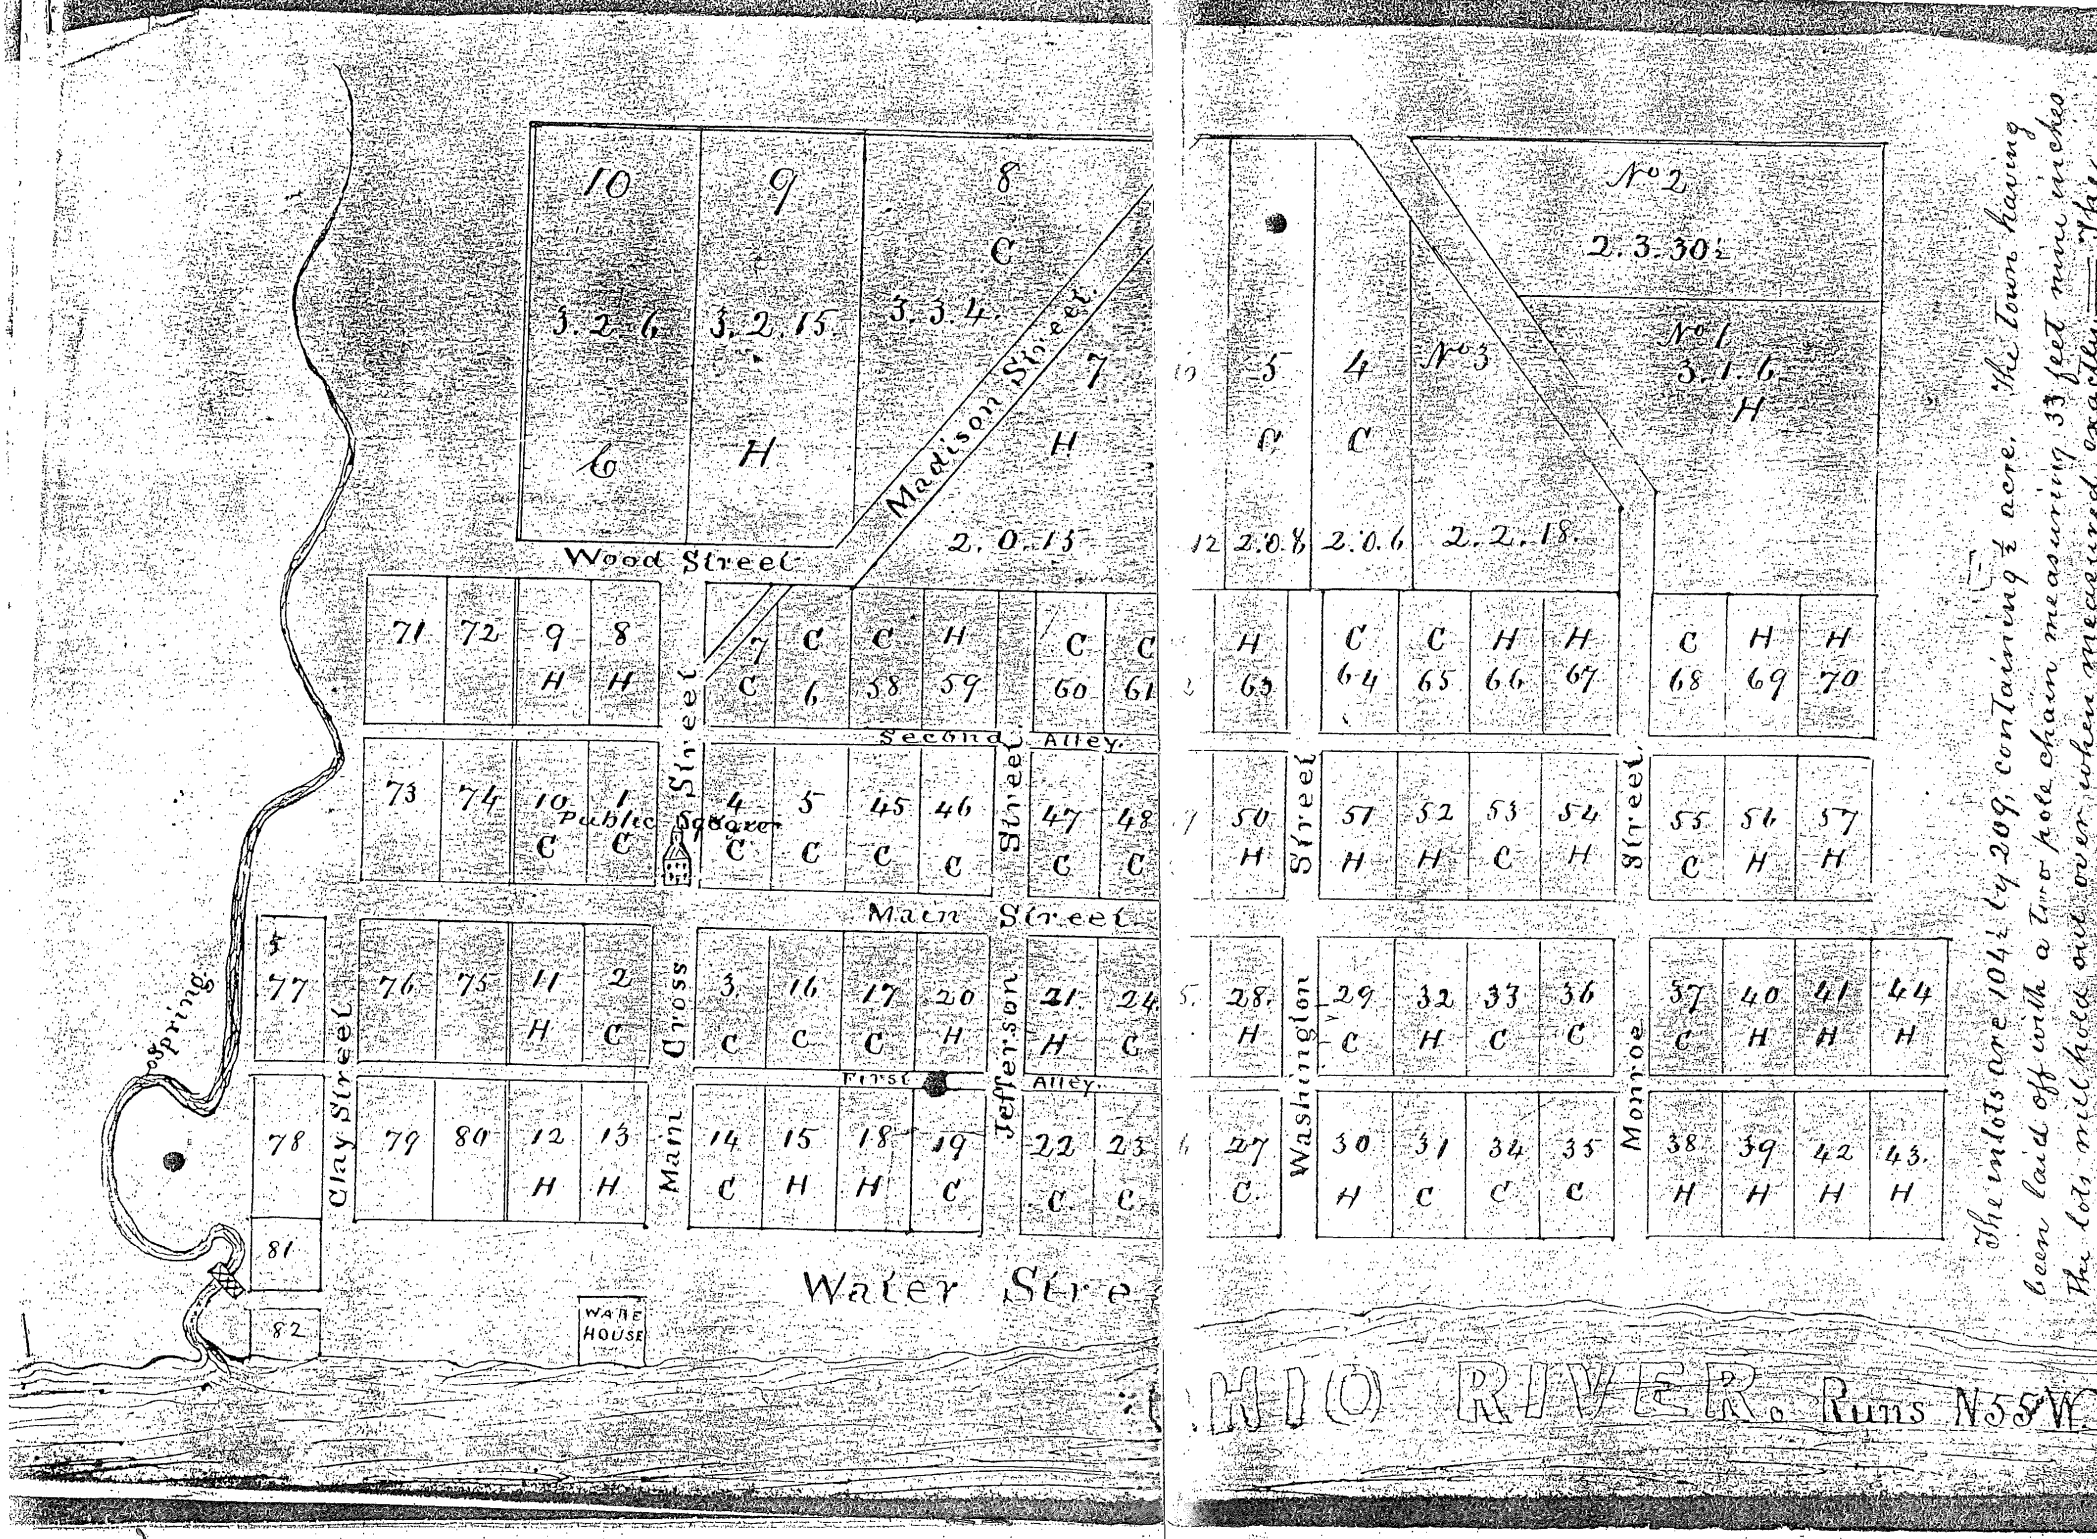

The inlots are 104½ by 209, containing ½ acre. The Town having been laid off with a two pole chain measuring 33 feet nine inches. The lots will hold out over when measured exactly. The

Feb. 25, 1839

We the undersigned having been appointed by an act of the General Assembly of Kentucky to make out and report to the County Court of Hancock a plan of the Town of Hawesville as originally laid off by Richard Hawes, now deceased and the County Court of said County and having examined the within plan and compared it with a plan said to have been copied from the original we believe it to be correct, (the original plan being lost) and do therefore respectfully submit it to the said County Court.

February 25th 1839.

John Sterett
Edwin Hawes.
S. H. T. Woolfolk.

State of Kentucky,
Hancock County Sct.

I James C. Stone, clerk of the County Court in and for said County do certify that at a court began and held in and for the said County, at the Court House in Hawesville, on Monday the 25th day of February 1839 the within plan of the Town of Hawesville, was produced in Court by the within named John Sterett, Edwin Hawes and Samuel H. T. Woolfolk, and being examined by the Court was ordered to be recorded. Whereupon I have truly recorded the same.

Witness my hand as clerk aforesaid this day and date